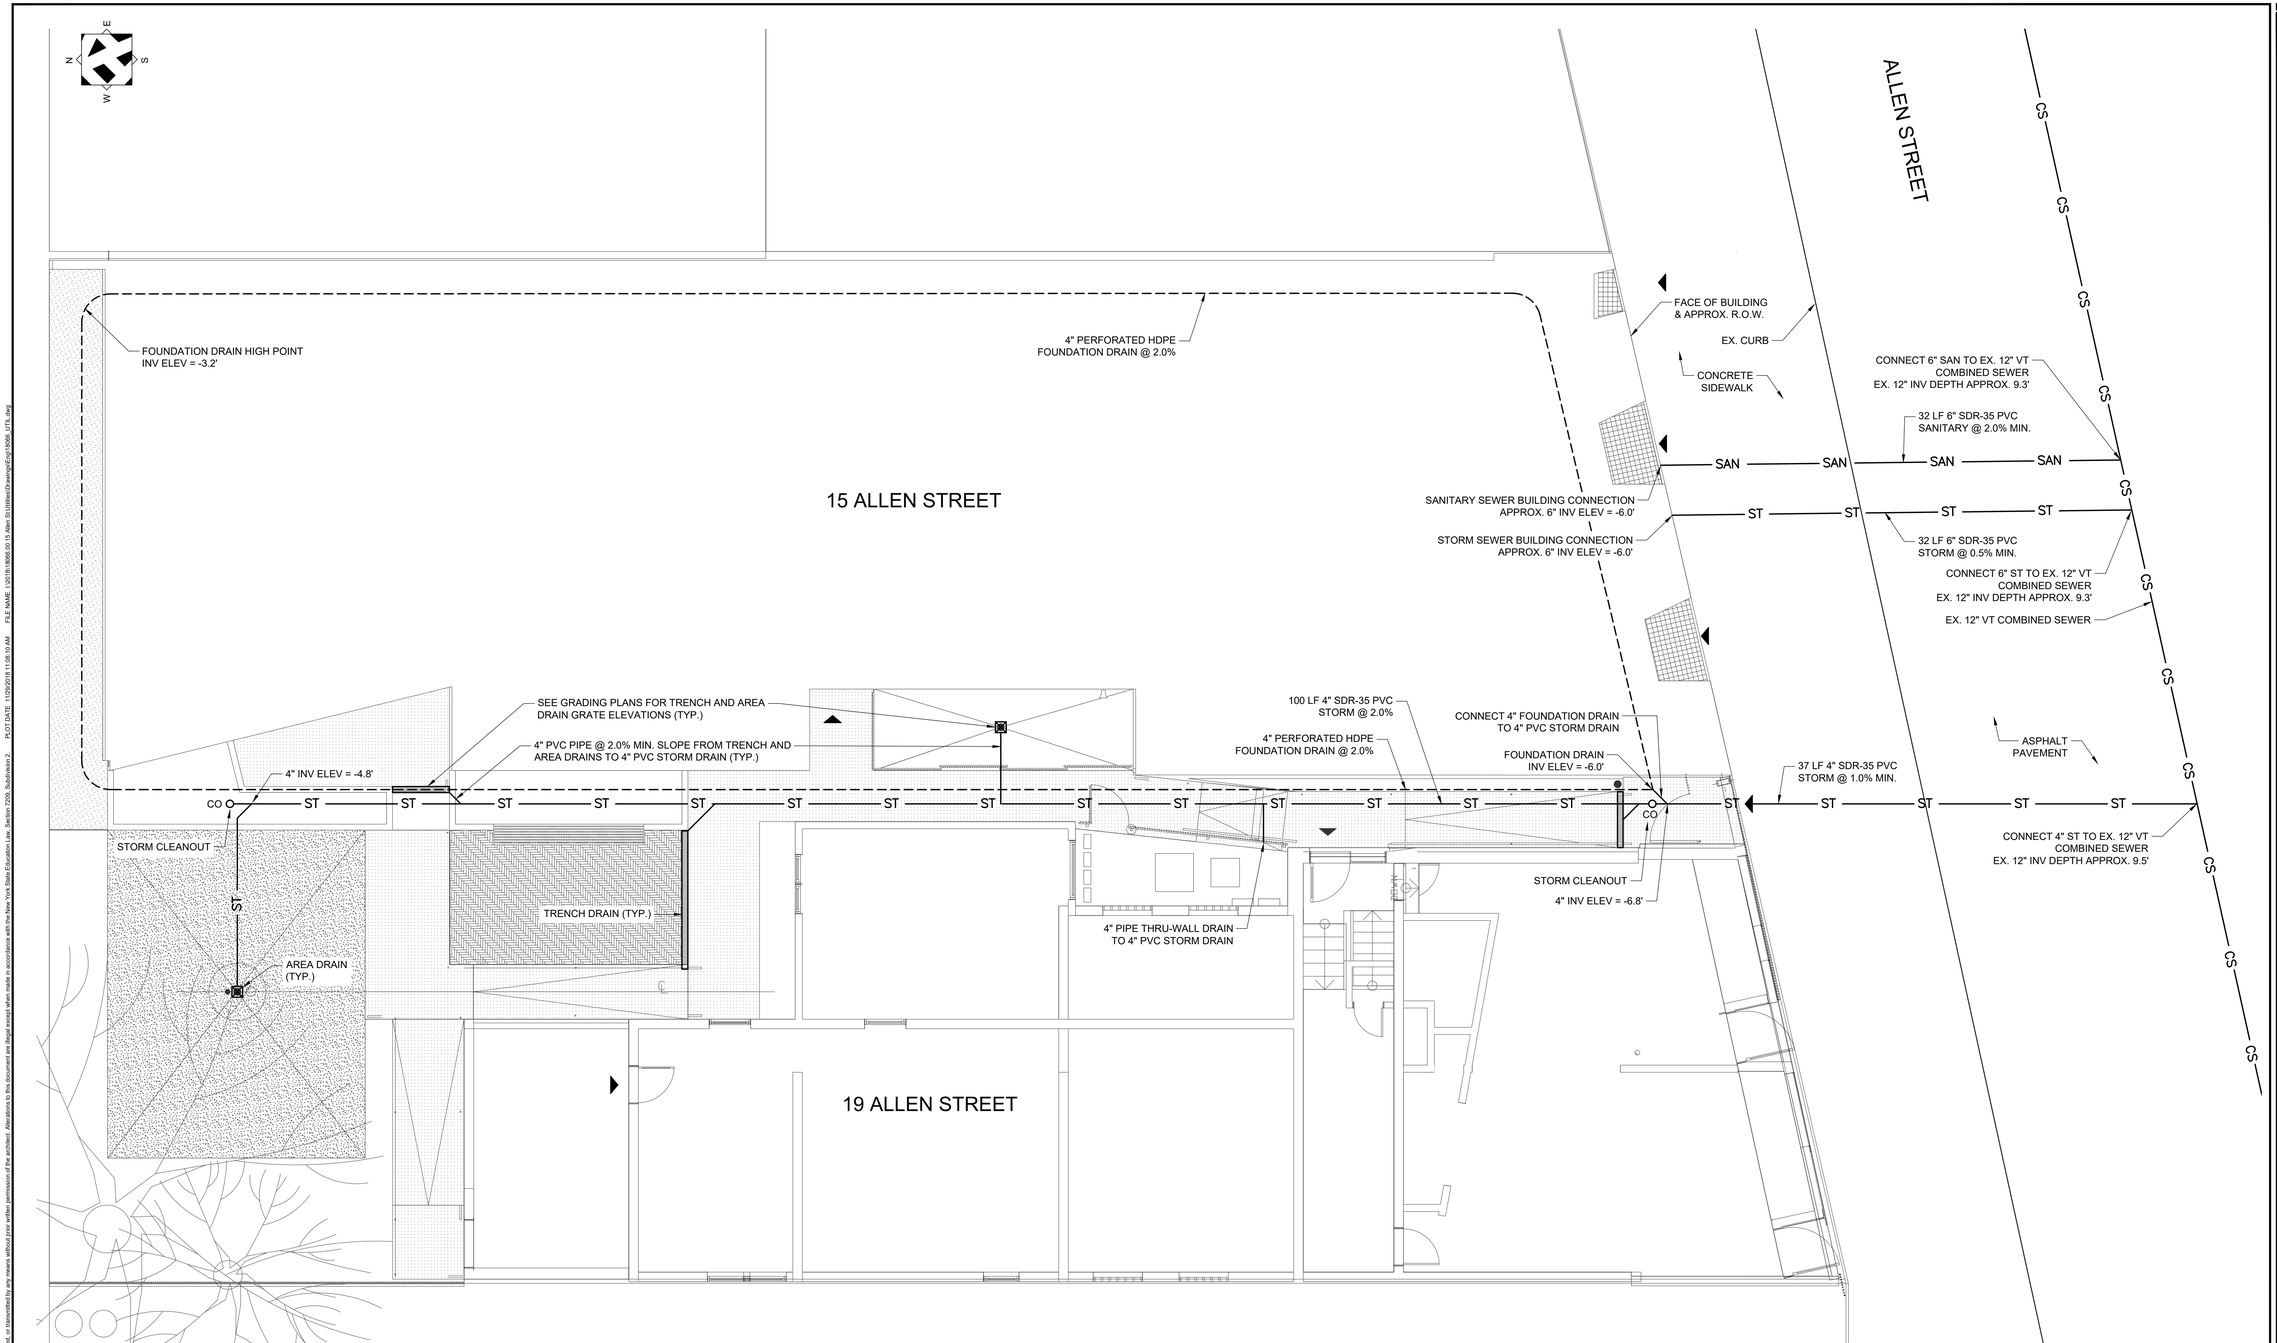

UTILITY NOTES

1. THE CONTRACTOR IS SPECIFICALLY CAUTIONED THAT THE LOCATIONS AND/OR ELEVATIONS OF EXISTING UTILITIES AS SHOWN ON THESE PLANS ARE BASED ON RECORDS OF THE VARIOUS UTILITY COMPANIES AND, WHERE POSSIBLE, MEASUREMENTS TAKEN IN THE FIELD. THE INFORMATION IS NOT TO BE RELIED ON AS BEING EXACT OR COMPLETE.
2. THE CONTRACTOR SHALL CALL THE UNDERGROUND FACILITIES PROTECTION ORGANIZATION (UFPO) AT LEAST (7) FULL WORKING DAYS BEFORE ANY EXCAVATION (800) 962-7962. THE CONTRACTOR IS RESPONSIBLE FOR NOTIFYING ANY AND ALL UTILITY COMPANIES THAT ARE NOT A MEMBER OF THE "DIG SAFELY NEW YORK" PROGRAM. IT SHALL BE THE RESPONSIBILITY OF THE CONTRACTOR TO RELOCATE ALL EXISTING UTILITIES WHICH CONFLICT WITH THE PROPOSED IMPROVEMENTS SHOWN ON THE PLANS.
3. THE CONTRACTOR SHALL VERIFY ALL UTILITY LOCATIONS, DIMENSIONS, AND ELEVATIONS PRIOR TO COMMENCING WORK AND SHALL NOTIFY THE ENGINEER OF ANY DISCREPANCIES.
4. ALL UNDERGROUND UTILITY TRENCHES UNDER PAVEMENT, CURBS, SIDEWALKS, AND DRIVES SHALL BE FULLY BACKFILLED WITH NO. 2 RUN OF CRUSHED STONE AND SHALL BE COMPACTED PER SPECIFICATIONS.
5. PIPE LENGTHS, SLOPES, AND ELEVATIONS SHOWN ARE APPROXIMATE. FINAL LENGTHS, SLOPES, AND ELEVATIONS ARE DETERMINED BY THE FINAL SITE LAYOUT PER LAYOUT DRAWINGS, APPROVED ADJUSTMENTS, AND ACTUAL CONDITIONS.
6. SEE SITE PLAN FOR BENCHMARK ELEVATION AND LOCATION.

STORM & SANITARY SEWER PLAN

SCALE: 1" = 5'

LEGEND

CS	COMBINED SEWER
SAN	SANITARY SEWER
ST	STORM SEWER
- - - - -	FOUNDATION DRAIN
⊠	AREA DRAIN
▭	TRENCH DRAIN
CO	STORM / SANITARY CLEANOUT

Copyright © 2018 Fot Albert Associates, all rights reserved. No portion of this drawing may be reproduced, stored, or transmitted by any means without prior written permission of the architect. Alterations to this document are illegal except when made in accordance with the New York State Education Law, Section 7209, Subdivision 2.

PLOT DATE: 11/29/2018 11:08:10 AM FILE NAME: I:\2018\18066.00 15 Allen St\Utilities\Drawings\Eng\18066_UTIL.dwg

Consultants:
FoitAlbert ASSOCIATES
Architecture. Engineering. Surveying. Environmental.
298 Main Street, Suite 200
Buffalo, NY 14203
P. (716) 856-3933
www.foit-albert.com

STORM & SANITARY SEWER PLAN

15 ALLEN STREET
15 ALLEN STREET
BUFFALO, NEW YORK 14202

Seal:
STATE OF NEW YORK
GERARD J. SENTZ
LICENSED PROFESSIONAL ENGINEER
No. 062576

Revision Number	Revision Date

Scale: 1" = 5'

Date:	Project Manager:
11/27/2018	DLP
Drawn By:	Checked By:
DLP	DLP

Project: 18066.00

Sheet: **C101**

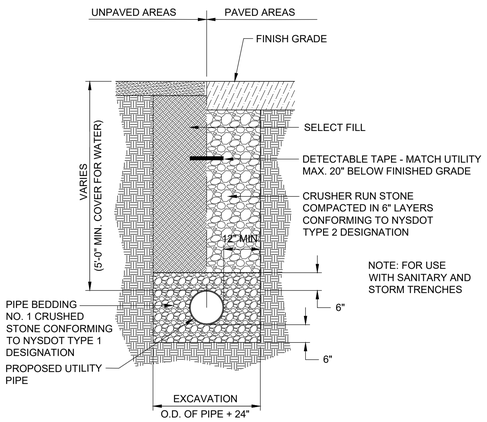

UTILITY TRENCH DETAIL

NOT TO SCALE

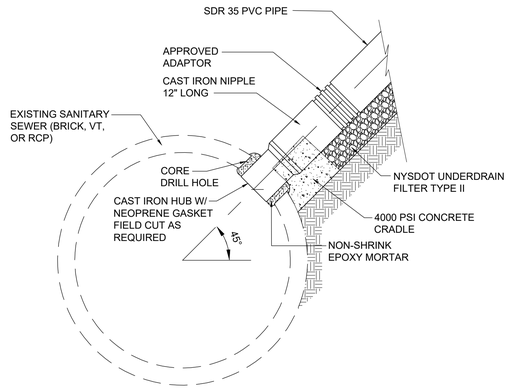

CONNECTION TO EX. SANITARY PIPES

NOT TO SCALE

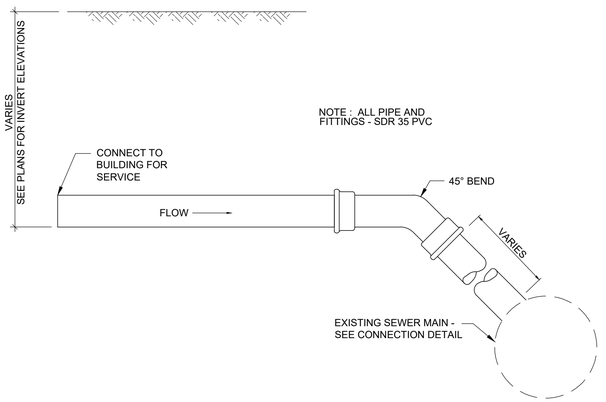

SANITARY / STORM LATERAL DETAIL

NOT TO SCALE

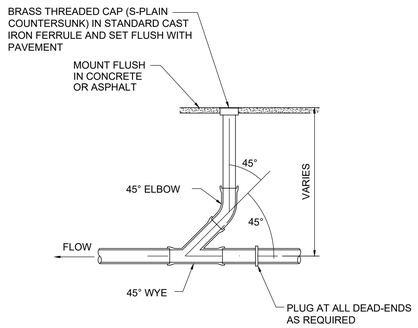

STORM CLEANOUTS

NOT TO SCALE

Copyright © 2018 Foit-Albert Associates, all rights reserved. No portion of this drawing may be reproduced, stored, or transmitted by any means without prior written permission of the architect. Alterations to this document are illegal except when made in accordance with the New York State Education Law, Section 7209, Subdivision 2.

PLOT DATE: 11/29/2018 11:08:52 AM FILE NAME: I:\2018\18066.00 15 Allen St Utilities\Drawings\Dwg\18066_UTIL.dwg

Consultants:

FoitAlbert ASSOCIATES
Architecture. Engineering. Surveying. Environmental.
www.foit-albert.com
299 Main Street, Suite 200
Buffalo, NY 14203
P. (716) 856-3933

STORM & SANITARY SEWER DETAILS

15 ALLEN STREET

15 ALLEN STREET
BUFFALO, NEW YORK 14202

Seal:

STATE OF NEW YORK
GERARD J. SCHULTZ
No. 062576
LICENSED PROFESSIONAL ENGINEER

Revision Number	Revision Date

Scale: AS SHOWN

Date: 11/27/2018 | Project Manager: DLP

Drawn By: DLP | Checked By: DLP

Project: 18066.00

Sheet: **C201**