All Rights Reserved. Reuse of these documents without the expressed written permission of Carmina Wood Morris, DPC is prohibited. WARNING it is a violation of article 145 section 7209 of the NYS Education Law for any person, unless acting under the direction of a licensed architect, licensed engineer or land surveyor to alter this drawing. If altered such R.A., P.E. or L.L.S. shall affix his or her seal, signature, the date,the notation "Altered By" and a specific description of the alteration.

© Carmina Wood Morris DPC

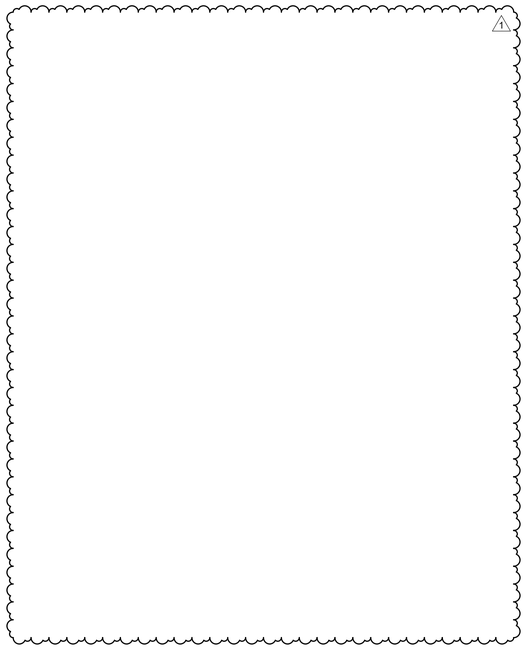

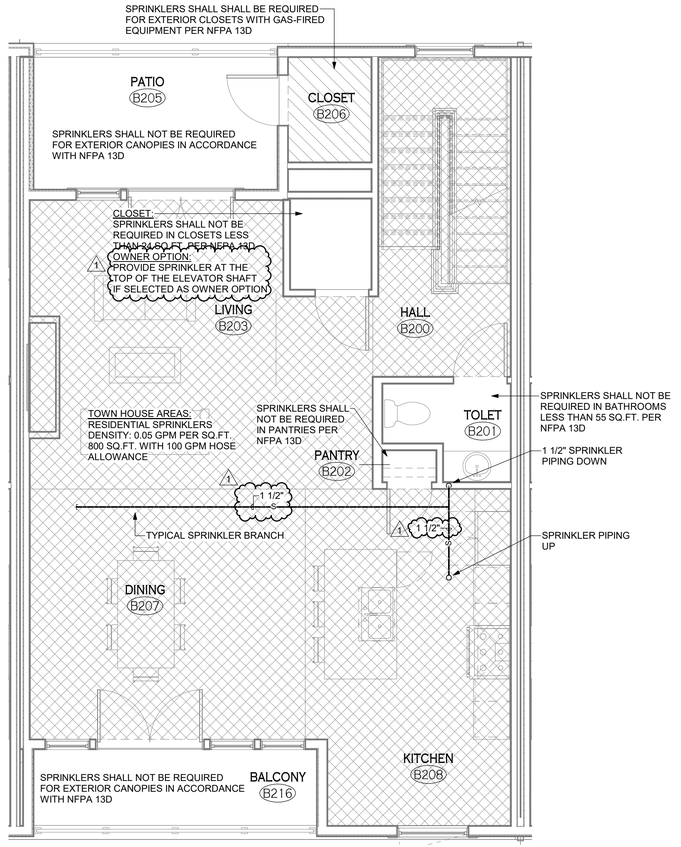

1 / F-101 — 4 UNIT - LEVEL 2 - FIRE PROTECTION

1/4" = 1'-0"

SOME UNITS ARE OPPOSITE HAND

Carmina
Wood
Morris DPC
487 Main Street Suite 500
Buffalo, New York 14203
P 716.842.3165
F 716.816.8143

PROFESSIONAL SEAL

REVISIONS:

No.	Description	Date
1	Addendum 1	02/08/19

PROJECT NAME:
New Construction:
The West End
240-260 Lakefront Blvd
Buffalo Ny, 14202

Issued for Permit:	01.23.2019
Drawn By:	DMS2
Checked By:	RKS

DRAWING NAME:
Second Floor Plan - Fire Protection

DRAWING NO.
F-101

Project No: 18.122

2/8/2019 4:23:01 PM